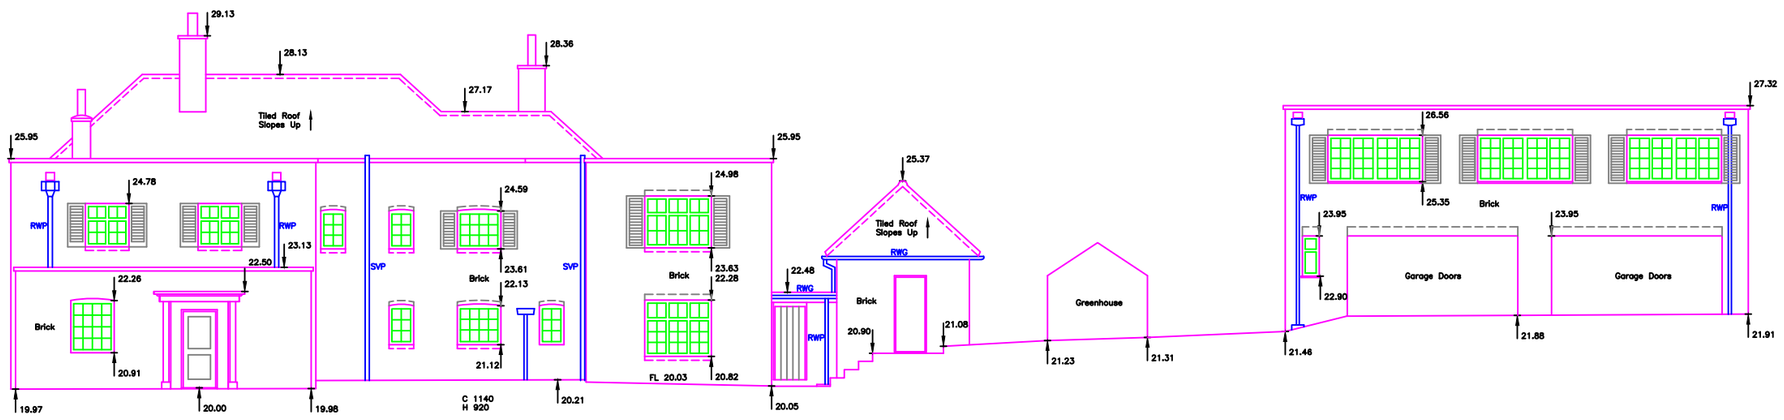

ELEVATION 1

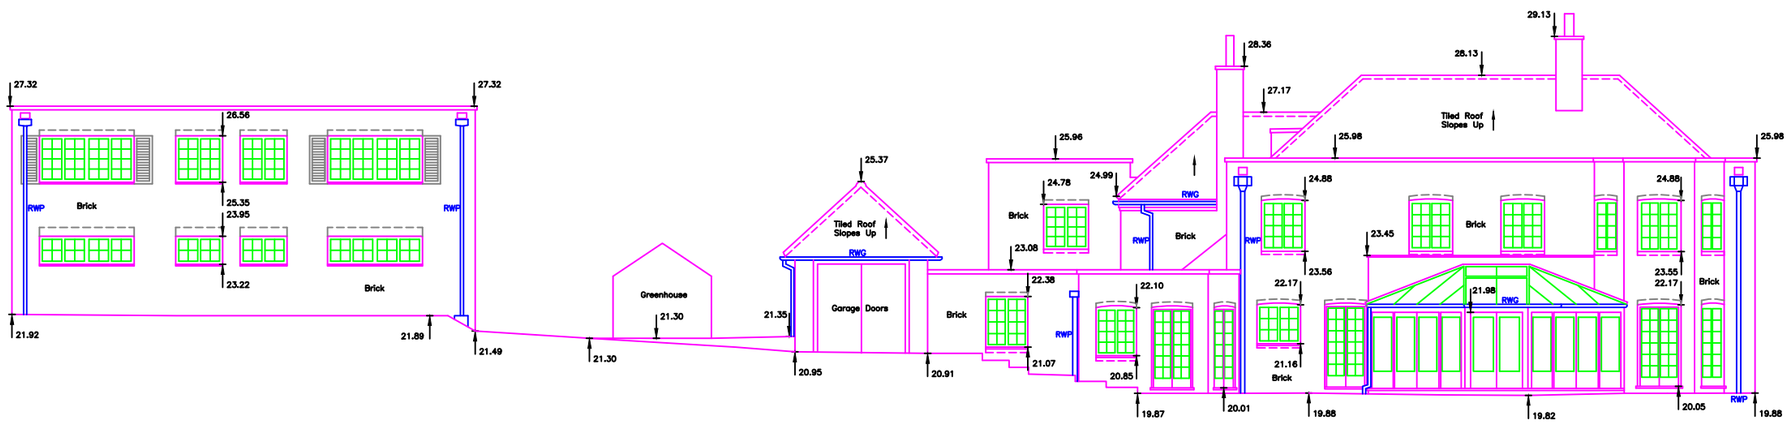

ELEVATION 3

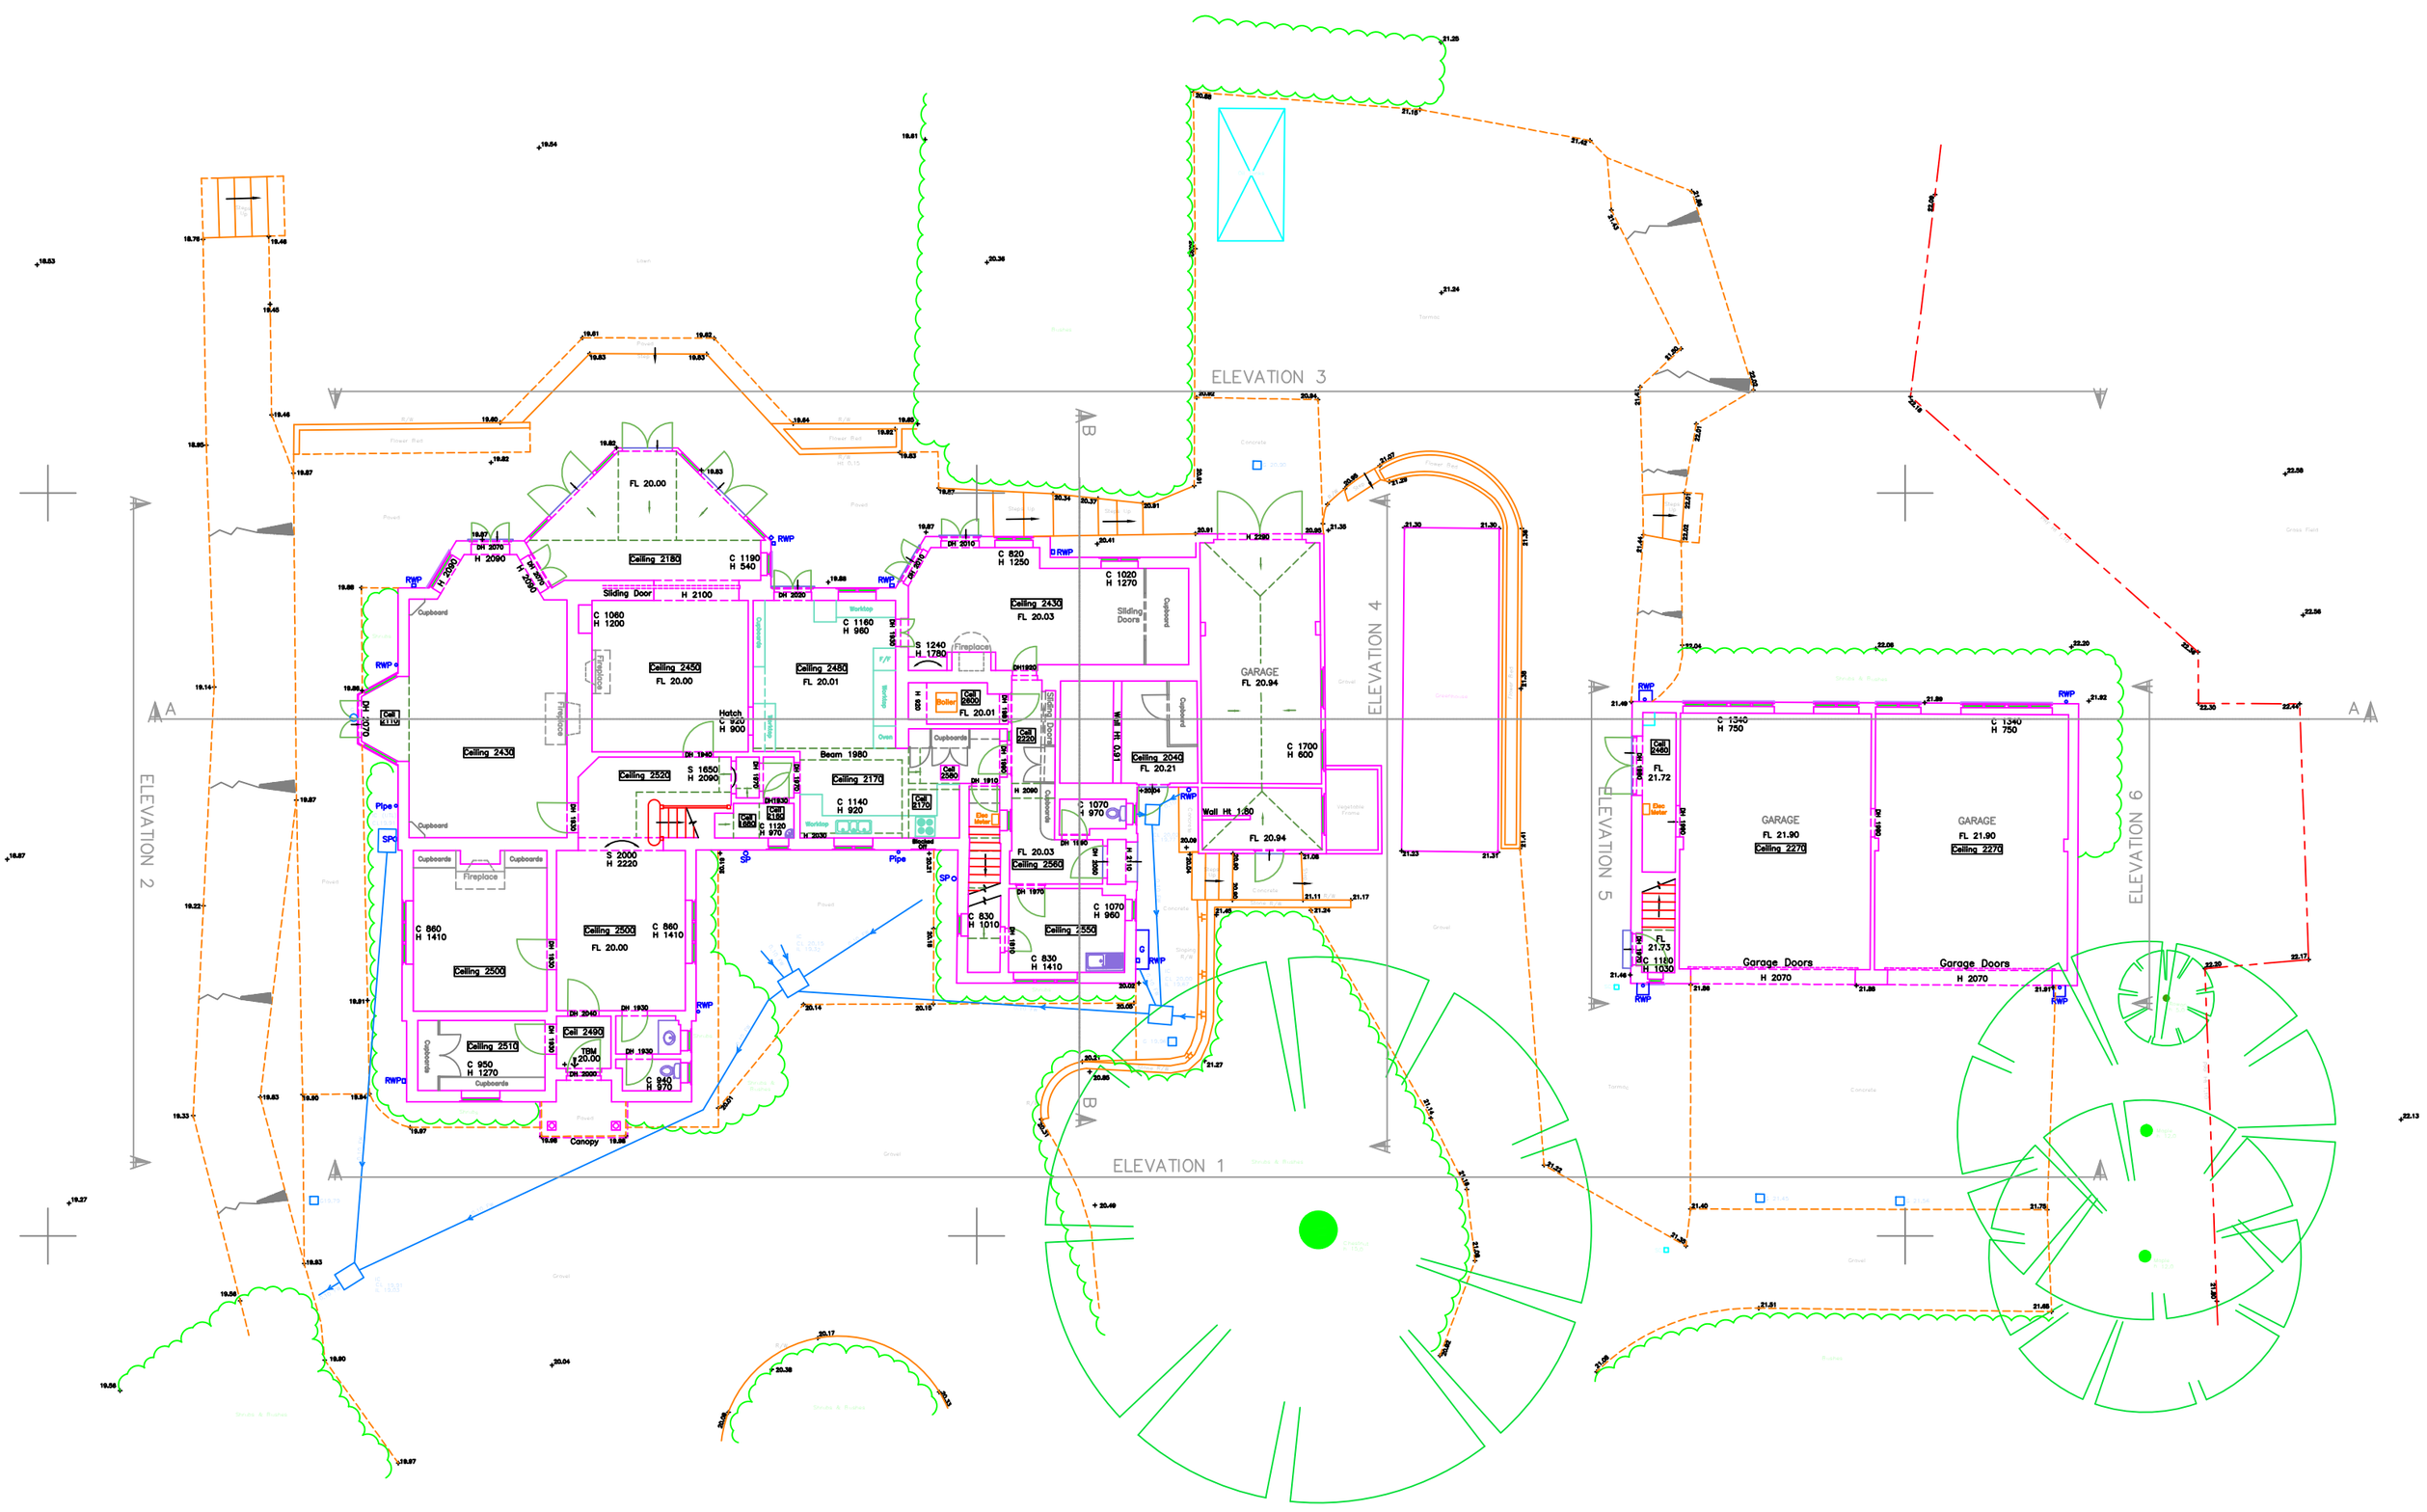

DETACHED HOUSE IN SURREY